


Township N. 26 South, Range E. 10 East, 2nd Meridian

Interior Section Corners described

Interior Quarter Section Corners.

Posts	Bearing trees	inches diam.	Courses they bear	Links dist.	Quality of the Soil	Corners of Sections	Bearing trees	inches diam.	Courses they bear	Links dist.	From Sta	Bearing trees	inches diam.	Courses they bear	Links dist.
A	Beech	12	S 43 E 19			25.26.35.36	Beech	18	N 35 E 26		I to X at	Beech	14	S 44 N 16	
B	do	36	West 35			23.24.25.26	Sugar	12	S 48 N 13			do	12	N 48 E 33	
C	Beech	14	N 41 W 21			13.14.23.24	Beech	12	S 54 E 21			B. Oak	29	S 45 E 9	
D	do	12	S 3 E 35			11.12.13.14	B. Oak	22	N 44 W 10			Beech	12	N 63 E 24	
E	Beech	18	S 46 N 22			1.2.11.12	do	10	N 58 W 34			Ash	24	S 35 N 12	
F	W. Oak	20	East 18			26.27.34.35	W. Oak	20	S 15 W 22			Beech	8	S 48 E 10	
G	do	14	N 24 W 5			22.23.26.27	Beech	12	S 45 W 12			do	20	N 37 N 15	
H	Beech	12	S 45 E 43			14.15.22.23	W. Oak	18	N 44 W 180			Cherry	8	S 40 N 8	
I	do	8	S 9 W 20			10.11.14.15	W. Oak	18	N 44 W 30			do	12	S 86 W 19	
J	Maple	10	N 42 E 16			2.3.10.11	Beech	5	S 43 E 2			do	16	S 35 E 11	
K	Beech	12	S 62 W 54			27.28.33.34	Beech	8	S 32 E 42			do	12	N 2 W 50	
L	do	11	N 71 E 8			21.22.27.28	do	22	S 50 E 12			do	10	N 82 W 9	
M	do	14	N 9 W 23		E to W Good farming land	15.16.21.22	Beech	16	S 45 W 22			do	11	S 81 E 20	
N	do	18	S 15 W 52		Beech. Sugar. Ash. 10	9.10.15.16	Sugar	24	N 31 E 7			do	8	S 44 E 5	
O	Beech	16	S 61 E 21			3.4.9.10	W. Oak	22	N 15 W 41			do	8	S 45 N 36	
P	do	17	N 25 W 10			28.29.32.33	Beech	24	S 15 E 3			do	13	N 44 W 25	
Q	do	16	N 31 W 5		W to I Same	20.21.28.29	Beech	36	S 45 W 23			do	10	N 77 E 17	
R	do	18	S 8 E 44			16.17.20.21	B. Oak	14	North 1			do	20	N 14 W 13	
S	Beech	12	S 24 W 18			8.9.16.17	W. Oak	28	S 51 E 22			do	18	S 65 W 9	
T	do	16	N 18 E 14			4.5.8.9	do	14	S 42 E 13			do	14	S 44 W 25	
U	Beech	10	S 43 W 21			29.30.31.32	Cherry	16	S 42 E 24			do	14	N 4 E 38	
V	do	14	S 44 E 14			19.20.29.30	do	12	S 35 W 25			do	18	S 44 W 25	
W	do	8	N 49 W 20			14.18.19.20	Buckeye	10	S 40 E 38			do	14	N 4 E 38	
X	Beech	12	S 34 E 22			4.8.17.18	Sugar	12	N 74 W 14			do	14	S 40 W 22	
Y	do	14	N 4 E 28			5.6.7.8	W. Oak	18	S 36 W 14			do	16	N 43 E 32	
Z	Beech	10	S 60 E 8				do	14	South 13			do	8	N 51 E 25	
AA	Beech	48	N 3 E 33				do	14	N 16 E 50			do	9	S 43 W 16	
AB	Maple	12	S 49 W 17				do	4	S 45 W 5			do	22	N 42 W 33	
AC	do	16	N 24 E 28				do	16	N 26 E 24			do	24	S 42 E 4	
AD	do	8	N 23 E 15				do	10	N 40 E 38			do	26	S 82 W 12	
AE	Beech	10	N 68 W 2				do	11	South 1			do	2	N 13 W 55	
AF	do	8	S 16 E 4				do	14	N 50 E 40			do	8	S 70 E 8	
AG	do	12	N 2 W 15				do	12	N 74 W 14			do	8	N 83 W 35	
AH	Beech	12	S 4 W 35				do	22	S 28 E 34			do	10	N 38 W 38	
AI	do	14	N 9 W 25				do	18	N 48 W 20			do	18	East 13	
AJ	Ash	9	N 51 E 12				do	16	N 27 W 26			do	16	N 27 W 26	
AK	do	8	S 18 E 13				do	14	N 16 E 50			do	18	S 44 W 25	
AL	do	10	N 31 E 4				do	14	N 16 E 50			do	18	S 44 W 25	
AM	do	6	N 33 W 4				do	14	N 16 E 50			do	18	S 44 W 25	
AN	do	10	S 68 E 18				do	14	N 16 E 50			do	18	S 44 W 25	
AO	W. Oak	8	S 85 W 16				do	14	N 16 E 50			do	18	S 44 W 25	
AP	Beech	18	N 25 E 13				do	14	N 16 E 50			do	18	S 44 W 25	
AQ	do	10	S 53 E 9				do	14	N 16 E 50			do	18	S 44 W 25	
AR	Beech	12	N 6 W 25				do	14	N 16 E 50			do	18	S 44 W 25	
AS	do	12	S 60 E 11				do	14	N 16 E 50			do	18	S 44 W 25	
AT	Beech	18	N 54 E 28				do	14	N 16 E 50			do	18	S 44 W 25	
AU	do	18	S 72 W 20				do	14	N 16 E 50			do	18	S 44 W 25	
AV	Beech	18	S 23 E 10				do	14	N 16 E 50			do	18	S 44 W 25	
AW	do	24	N 78 W 14				do	14	N 16 E 50			do	18	S 44 W 25	
AX	do	24	N 60 E 10				do	14	N 16 E 50			do	18	S 44 W 25	
AY	Buckeye	10	S 52 W 5				do	14	N 16 E 50			do	18	S 44 W 25	
AZ	Beech	24	S 86 W 34				do	14	N 16 E 50			do	18	S 44 W 25	
BA	Beech	8	S 81 E 9				do	14	N 16 E 50			do	18	S 44 W 25	
BB	Beech	12	N 32 W 38				do	14	N 16 E 50			do	18	S 44 W 25	
BC	do	24	S 61 E 33				do	14	N 16 E 50			do	18	S 44 W 25	
BD	W. Oak	30	S 34 E 20				do	14	N 16 E 50			do	18	S 44 W 25	
BE	Ash	8	S 62 W 10				do	14	N 16 E 50			do	18	S 44 W 25	
BF	Beech	12	N 63 W 4				do	14	N 16 E 50			do	18	S 44 W 25	
BG	Buckeye	12	N 70 E 24				do	14	N 16 E 50			do	18	S 44 W 25	
BH	do	24	S 43 E 22				do	14	N 16 E 50			do	18	S 44 W 25	
BI	Ash	10	S 46 W 14				do	14	N 16 E 50			do	18	S 44 W 25	
BJ	do	15	N 14 W 8				do	14	N 16 E 50			do	18	S 44 W 25	
BK	do	12	S 13 E 13				do	14	N 16 E 50			do	18	S 44 W 25	
BL	Beech	16	S 86 E 32				do	14	N 16 E 50			do	18	S 44 W 25	
BM	Sugar	10	S 74 W 21				do	14	N 16 E 50			do	18	S 44 W 25	
BN	do	13	S 65 W 120				do	14	N 16 E 50			do	18	S 44 W 25	
BO	do	12	S 76 E 56				do	14	N 16 E 50			do	18	S 44 W 25	
BP	do	12	S 76 E 56				do	14	N 16 E 50			do	18	S 44 W 25	
BQ	do	12	S 76 E 56				do	14	N 16 E 50			do	18	S 44 W 25	
DC	do	12	S 76 E 56				do								

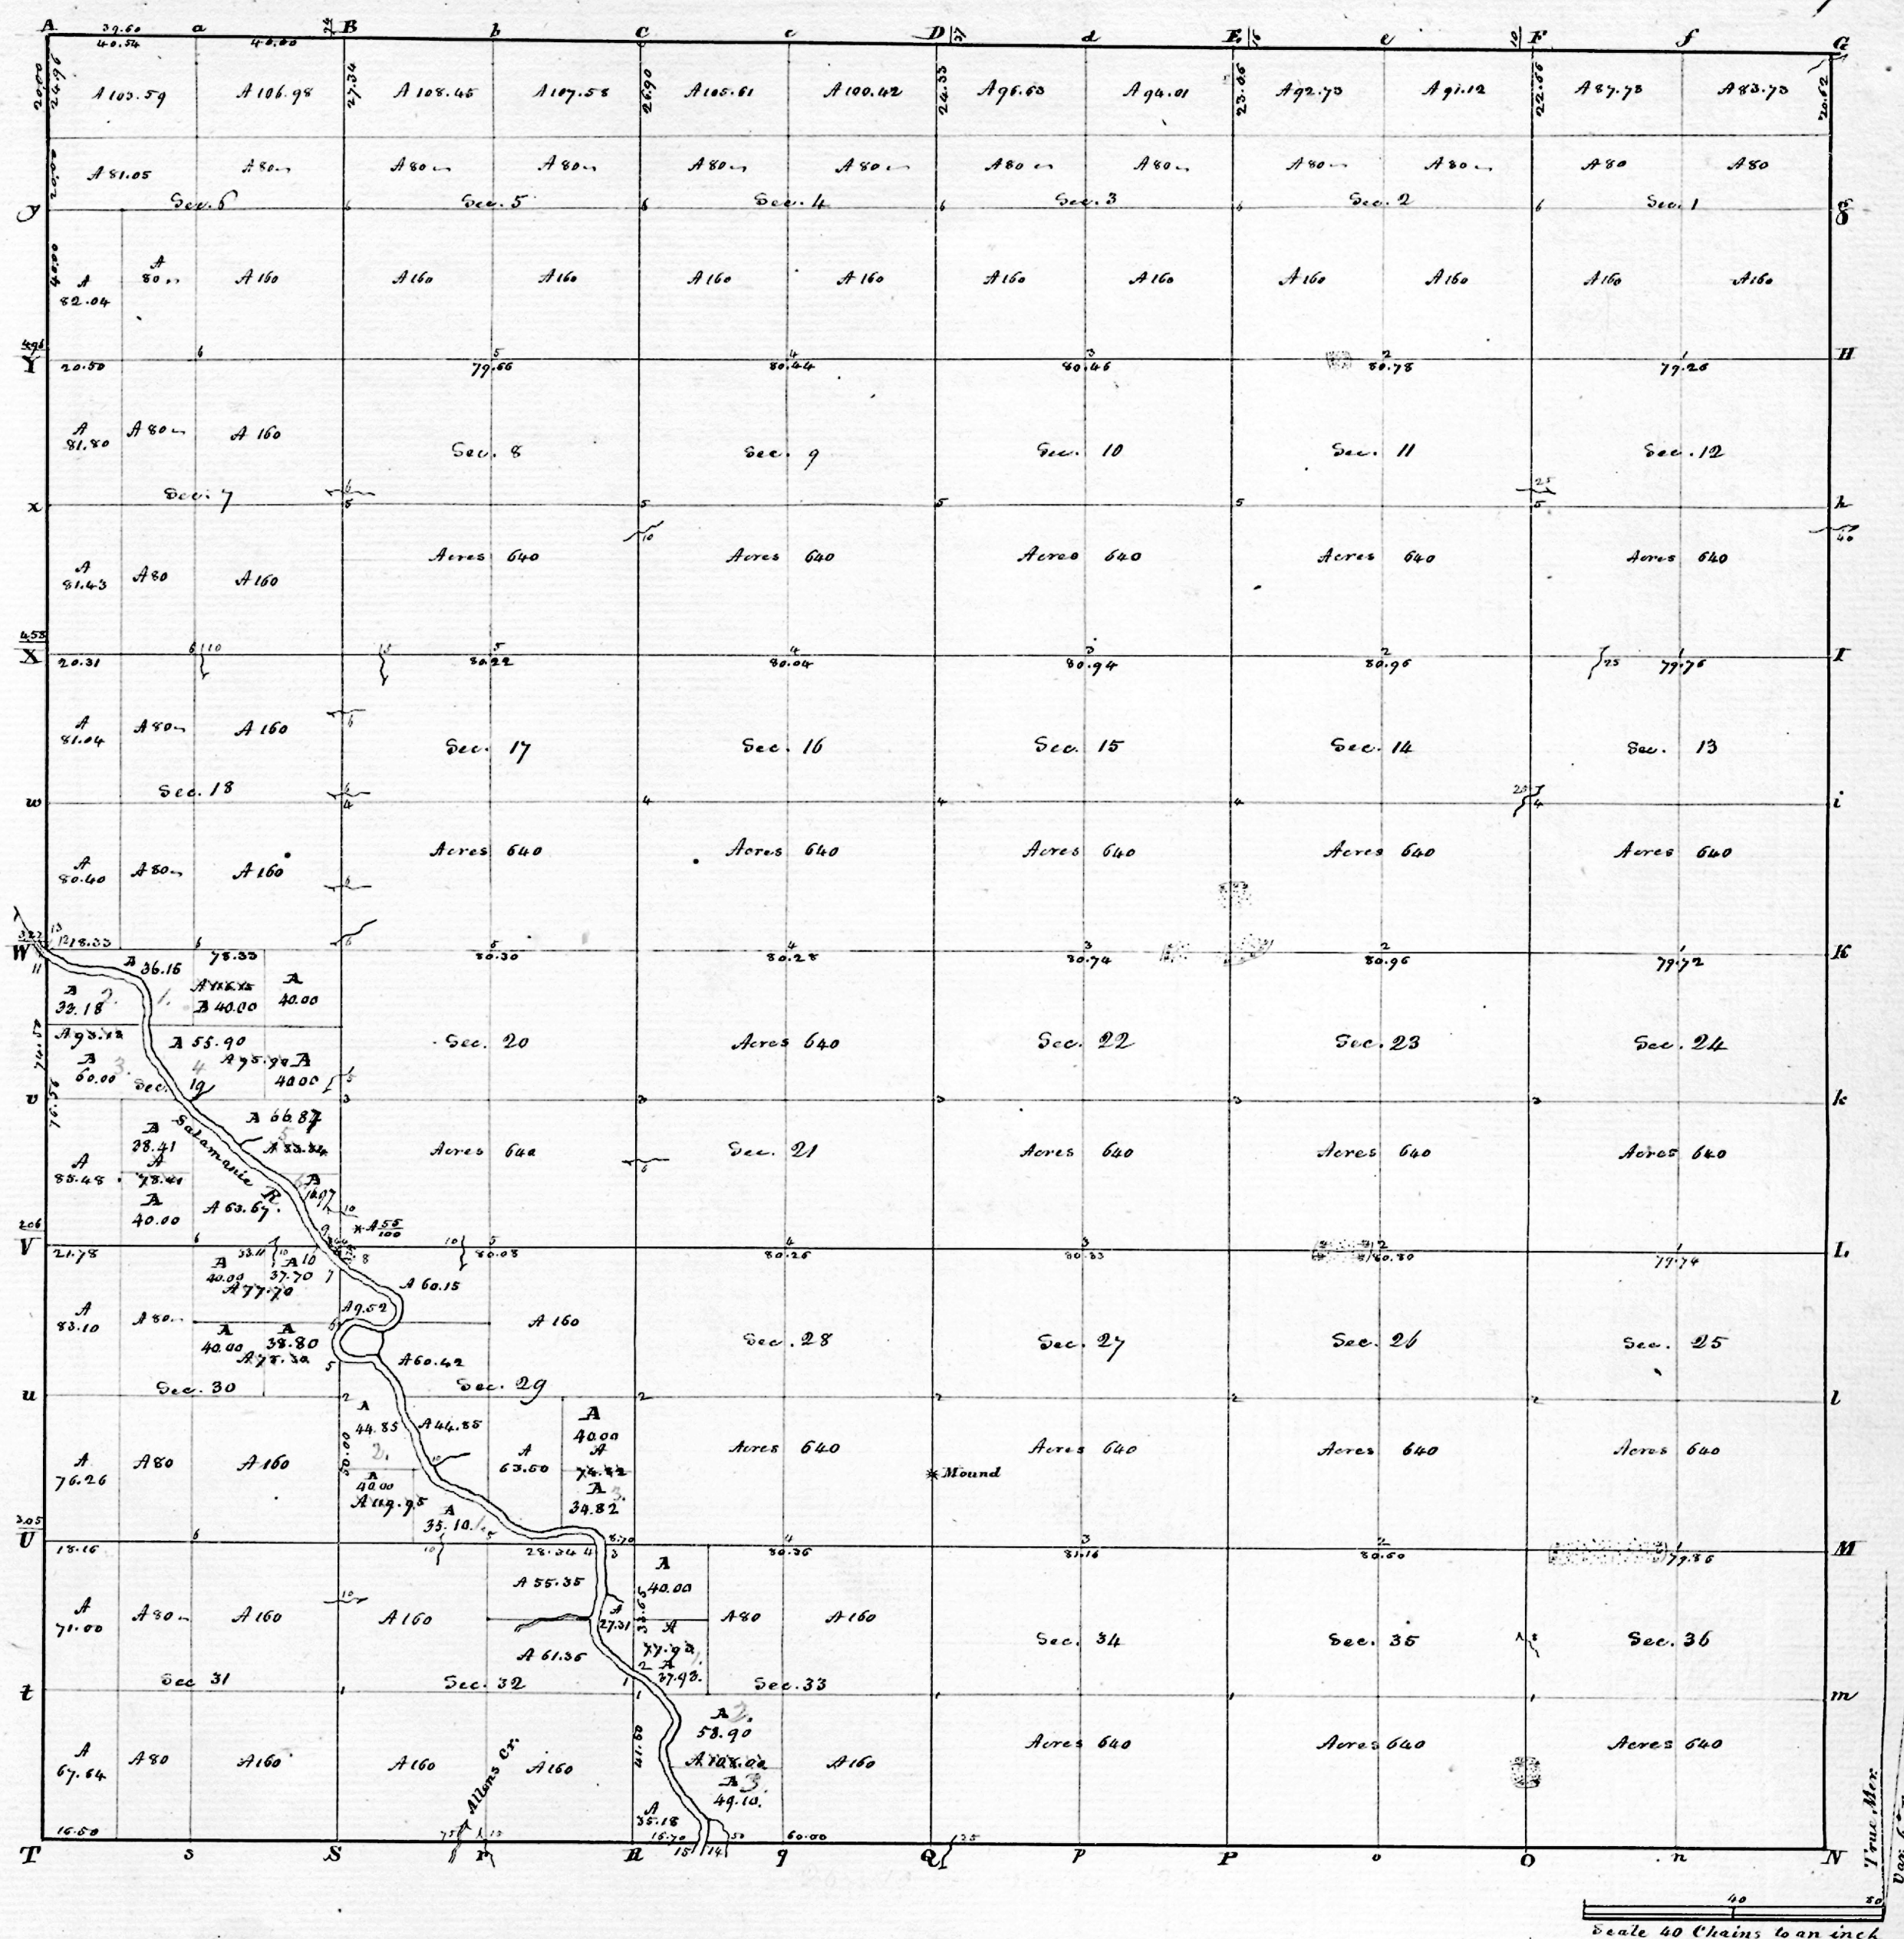

Township N. XVII North, Range N. X East 2nd Mer. Surveyed by Tho. G. Noble, 1823.

Description of the Soil on the interior Sectional lines.

Between Sections	Quality &c.	Between Sections	Quality &c.	Between Sections	Quality &c.
25.36	Same level 2nd water, Beech, Sugar, Ash, Oak, Maple, Hickory, fruit Swampy	33.34	Same level 2nd water, Ash, Oak, Maple, Hickory &c.	4.15	Same level, good, Beech, Oak, Ash, Sugar, Hickory, fruit &c.
25.36	Same level, good, 2nd water, timber Same	27.34	Same	31.32	Same
25.36	Same	27.28	Same rolling 2nd water, Sugar, Ash, Oak, Maple, Hickory	29.32	Same
24.25	Same	22.27	Same level 2nd water, timber Same	30.31	Same
23.24	Same	21.22	Same	29.30	Same
13.24	Same	15.22	Same	20.29	Same rolling, good, timber Same
13.24	Same	15.16	Same	19.30	Same
12.13	Same	10.15	Same	19.20	Same
11.14	Same	9.10	Same	18.20	Same, good, Beech, Oak, Ash, Sugar, Hickory, fruit &c.
1.12	Same	3.10	Same	18.19	Same
1.2	Same	3.11	Same	18.18	Same
34.35	Same	32.33	Same rolling 2nd water, Beech, Oak, Ash, Sugar, Hickory, fruit &c.	8.17	Same
26.28	Same	28.33	Same	7.18	Same
26.27	Same	28.29	Same	6.8	Same
23.26	Same level 2nd water, Beech, Ash, Oak, Maple &c.	21.28	Same level, good 2nd water, timber Same	5.8	Same
22.23	Same level 2nd water, Ash, Oak, Maple, Hickory &c.	20.21	Same	4.4	Same
14.23	Same	16.21	Same	3.6	Same
14.15	Same	16.14	Same		
11.14	Same	9.16	Same		
11.11	Same	8.9	Same		
2.11	Same	4.9	Same		
2.3	Same				